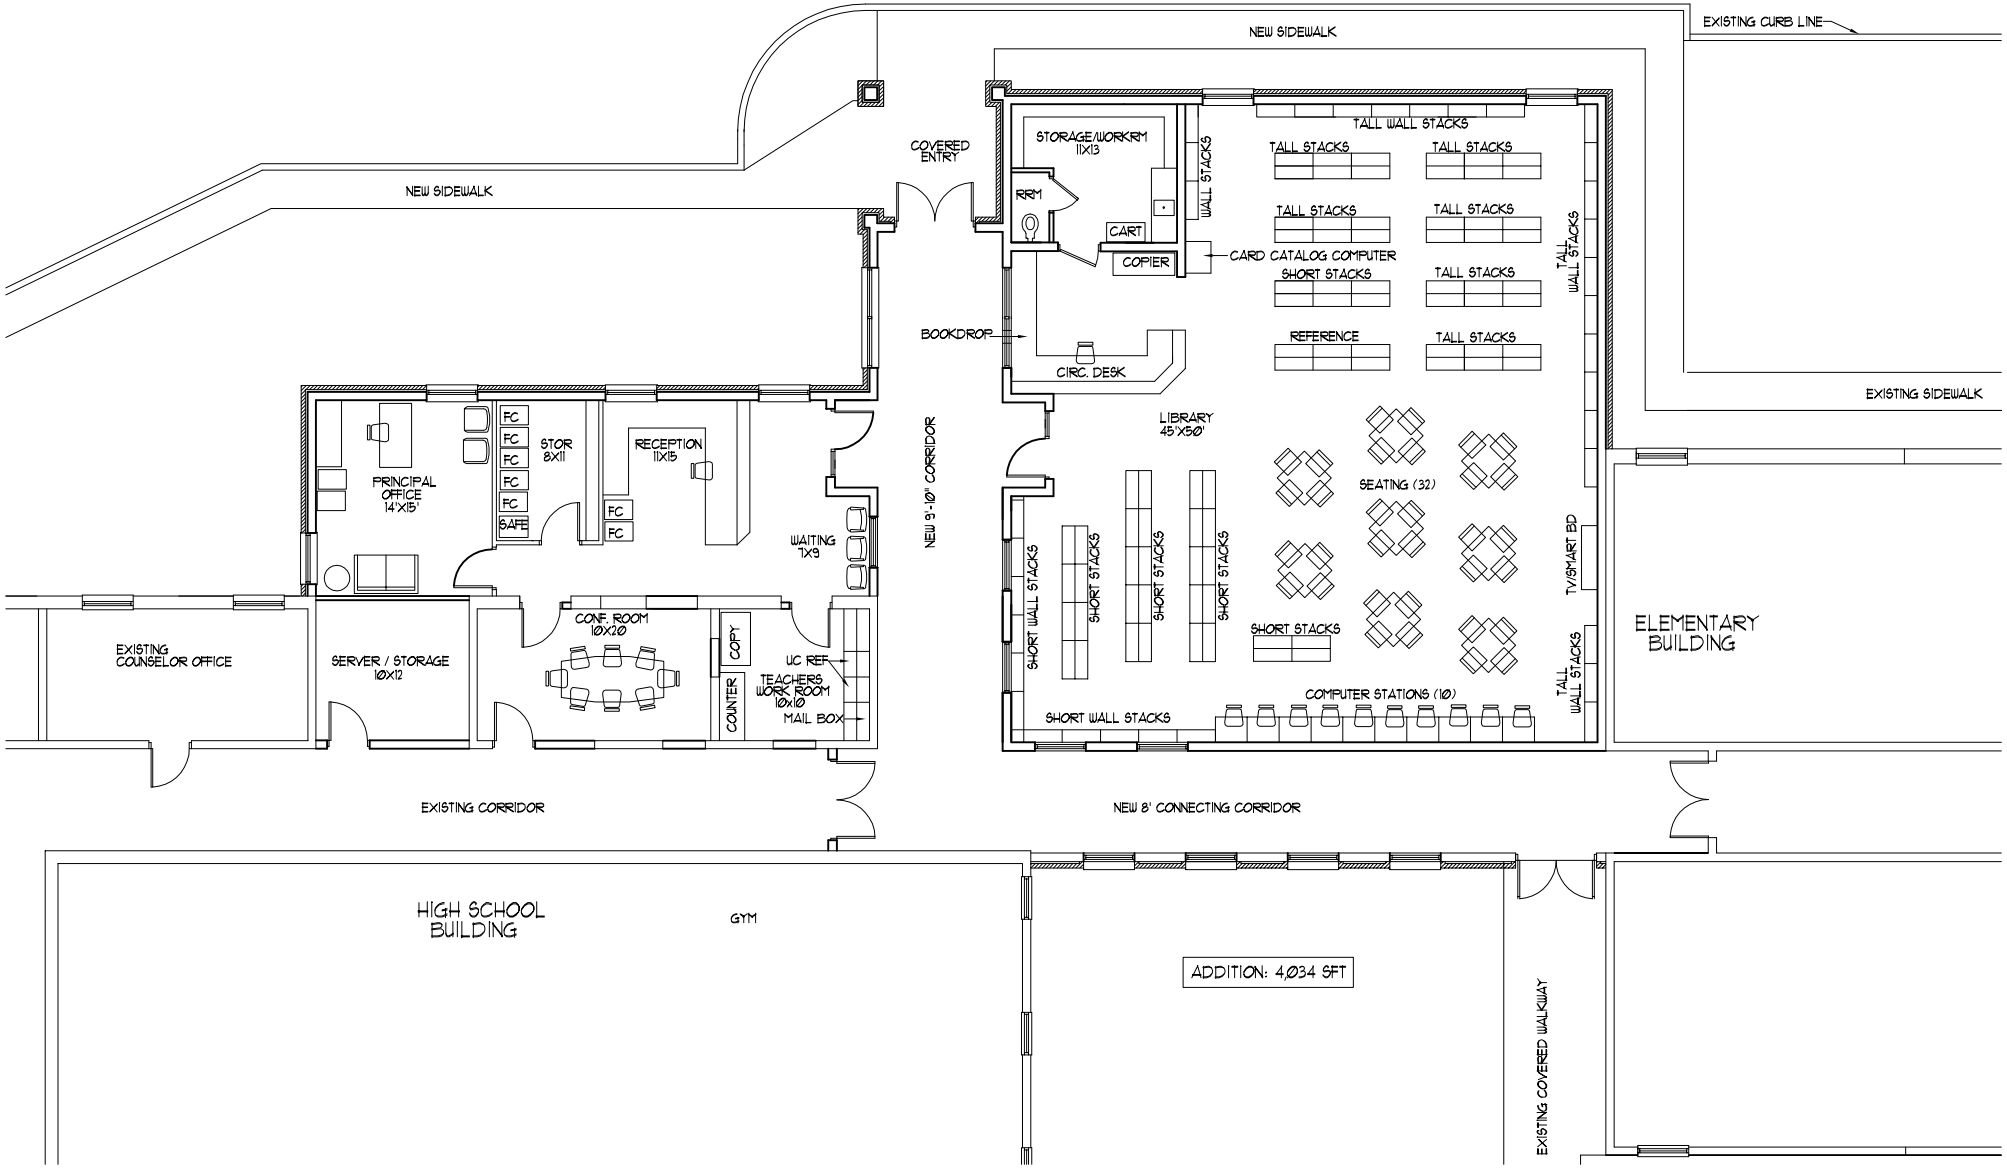

NORTH

PROPOSED HIGH SCHOOL ADDITION

CORNER GREER AND ASSOCIATES, INC

8 W. MAIN, ARDMORE, OK
PHONE: (580)223-1341