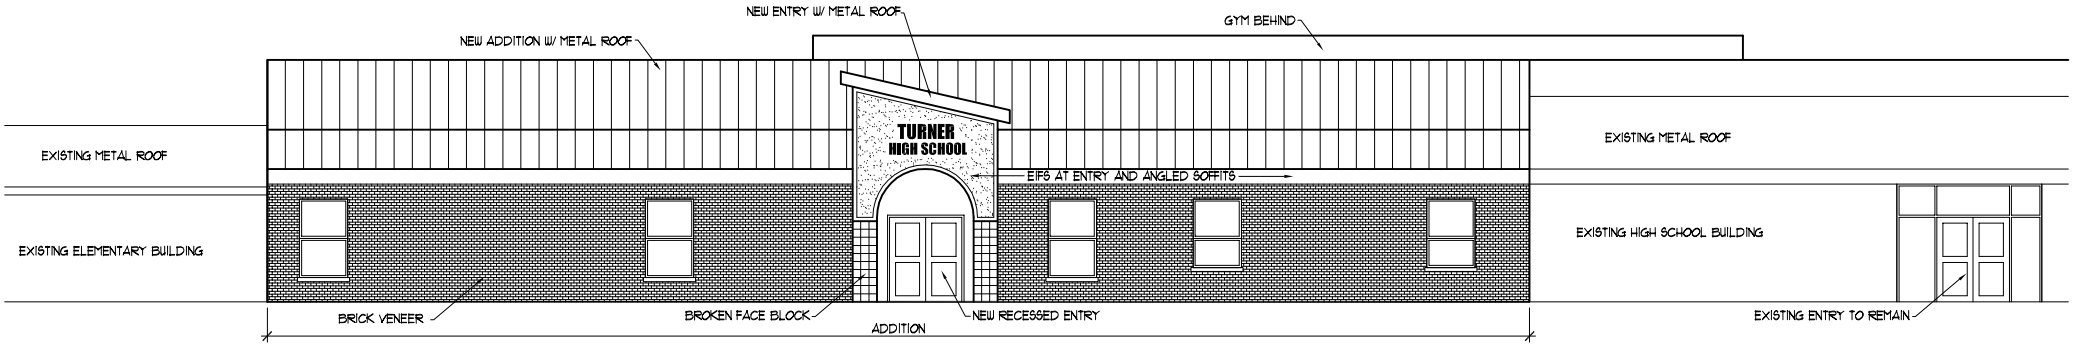

PROPOSED
HIGH SCHOOL ADDITION
NORTH ELEVATION